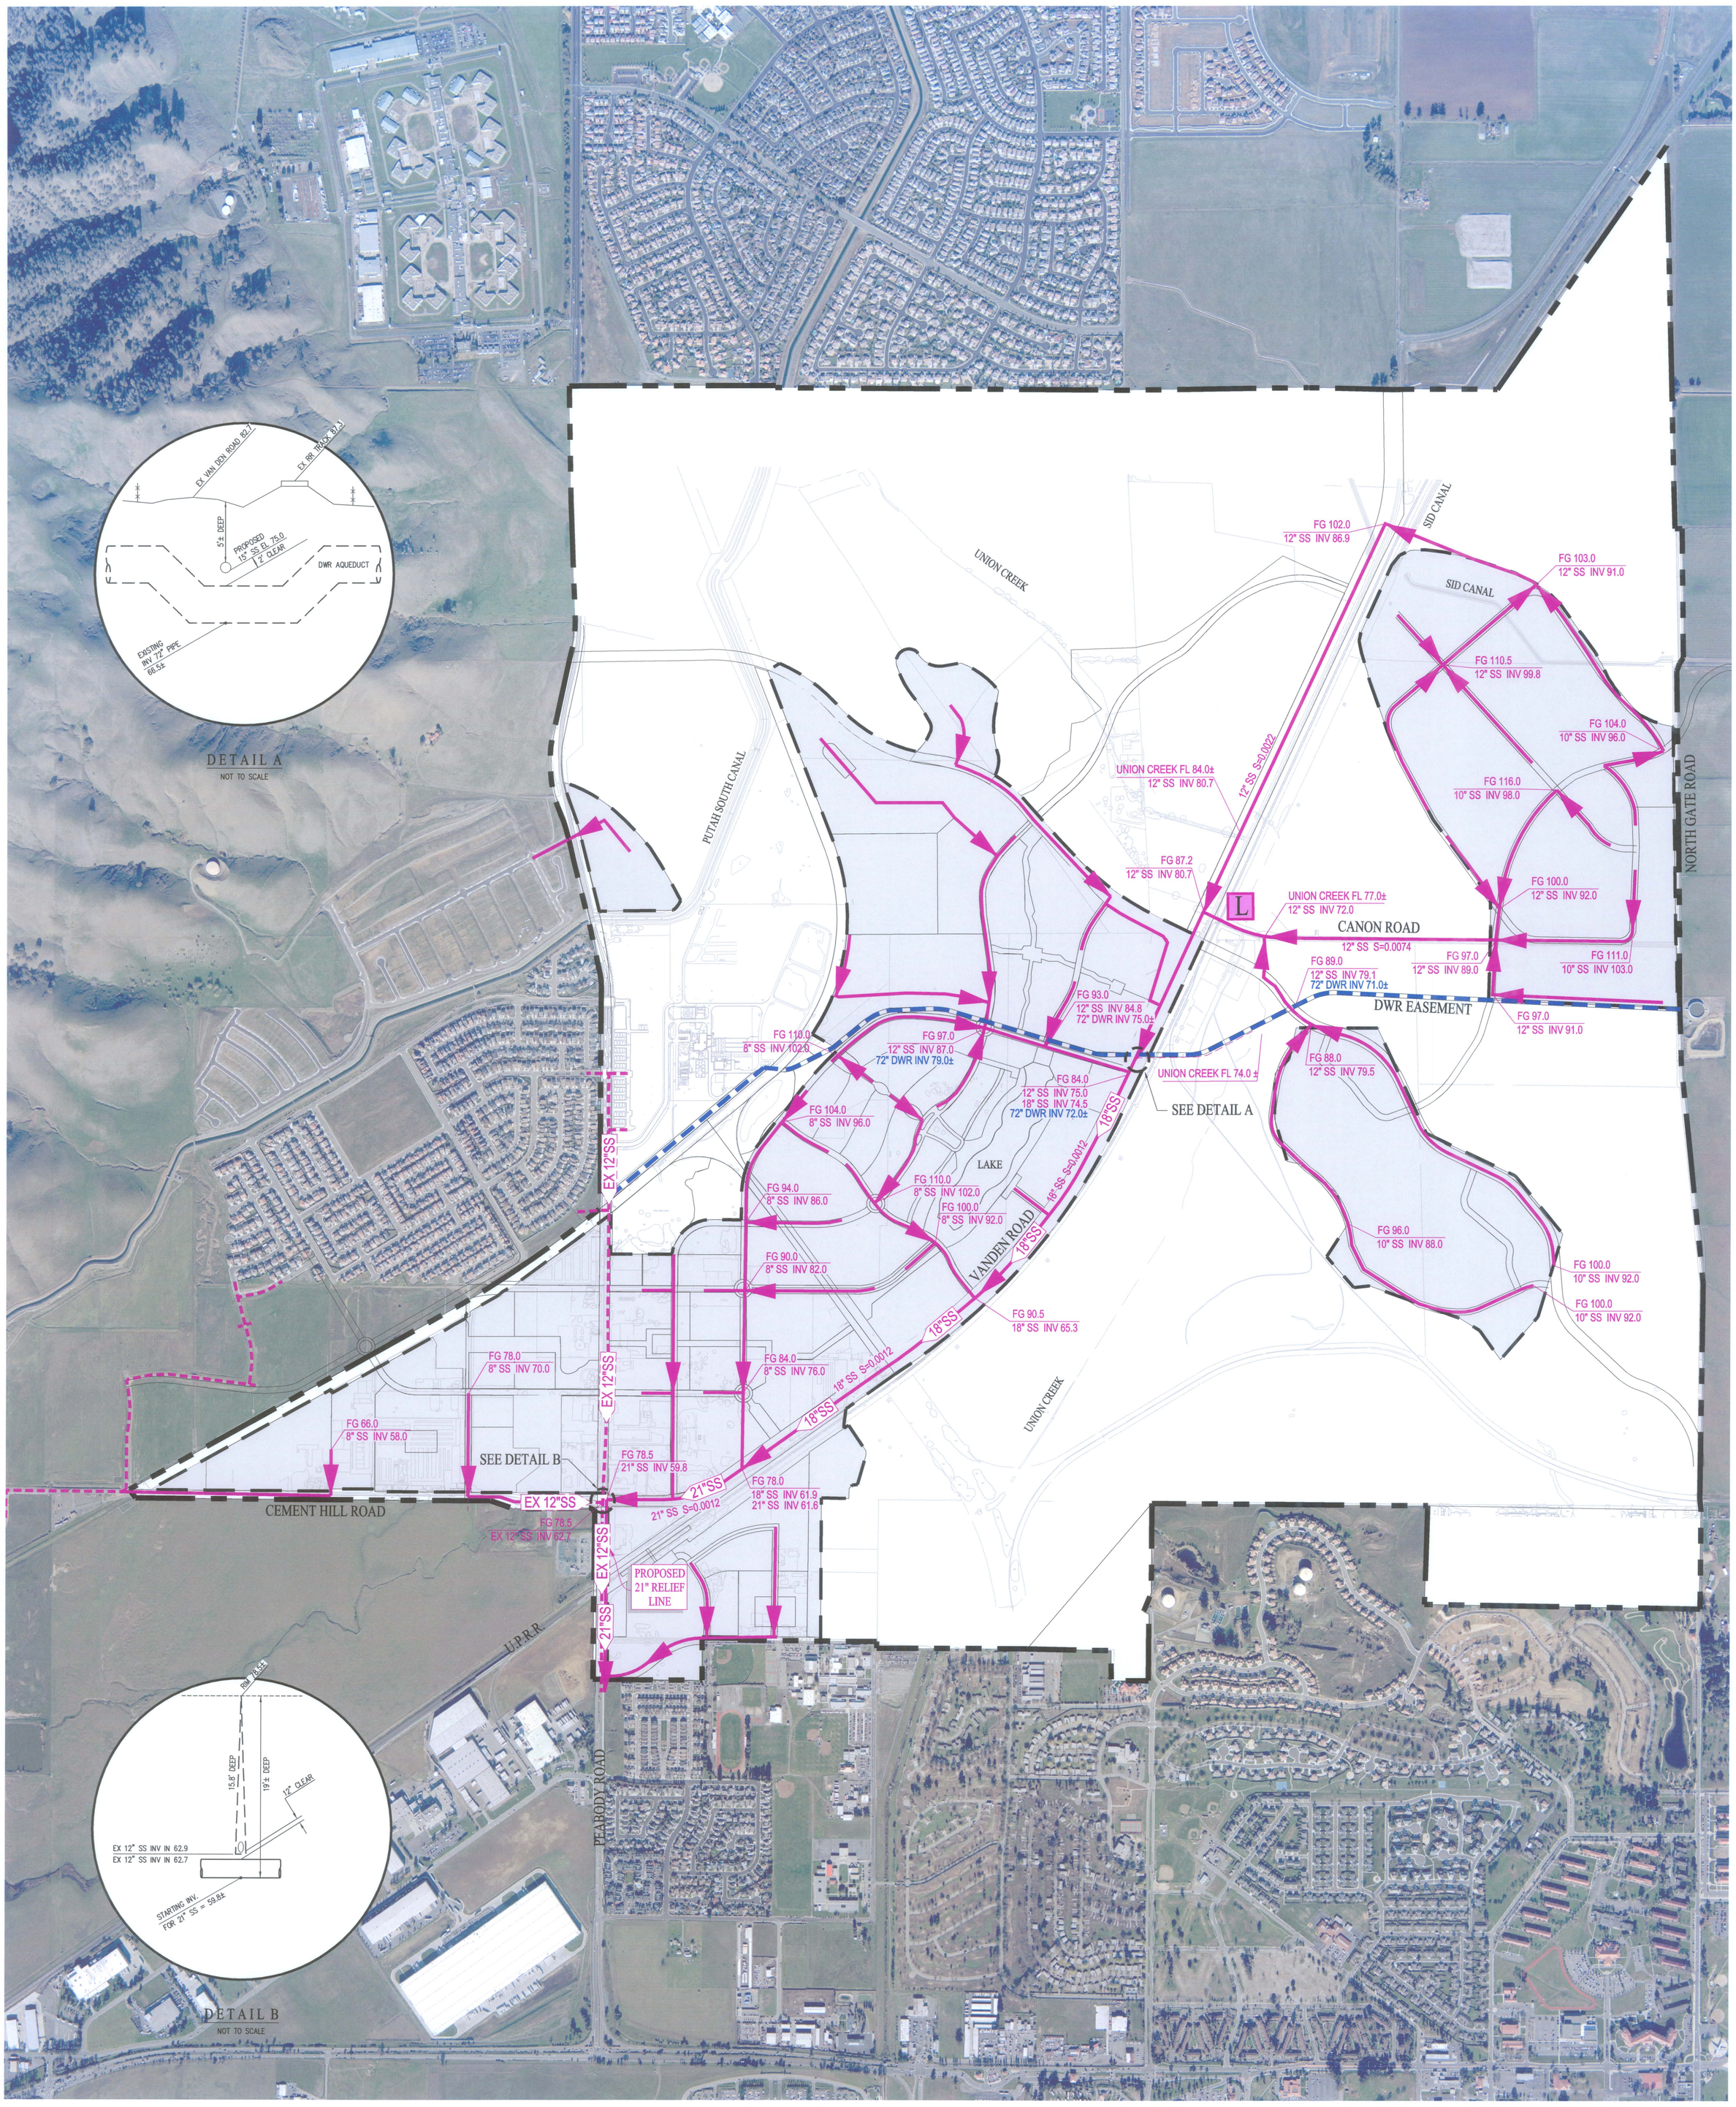

LEGEND:

- PROPOSED SEWER PIPELINE
- EXISTING SEWER PIPELINE
- L — PROPOSED LIFT STATION

CONCEPTUAL SEWER BASEMAP

NORTHEAST FAIRFIELD TRAIN STATION

CITY OF FAIRFIELD SOLANO COUNTY CALIFORNIA

DRAFT

0' 500' 1,500' 2,000'

SCALE: 1" = 500' DATE: FEBRUARY 9, 2010

cbg
Carlson, Barbee & Gibson, Inc.
CIVIL ENGINEERS • SURVEYORS • PLANNERS
6111 BOLLINGER CANYON ROAD, SUITE 150
SAN RAMON, CALIFORNIA 94583
(925) 866-0322
FAX (925) 866-8575
SAN RAMON • LATHROP

G:\11668\ACAD\EXHIBITS\XB_CONCEPTUAL SEWER.DWG